Do not scale this drawing.

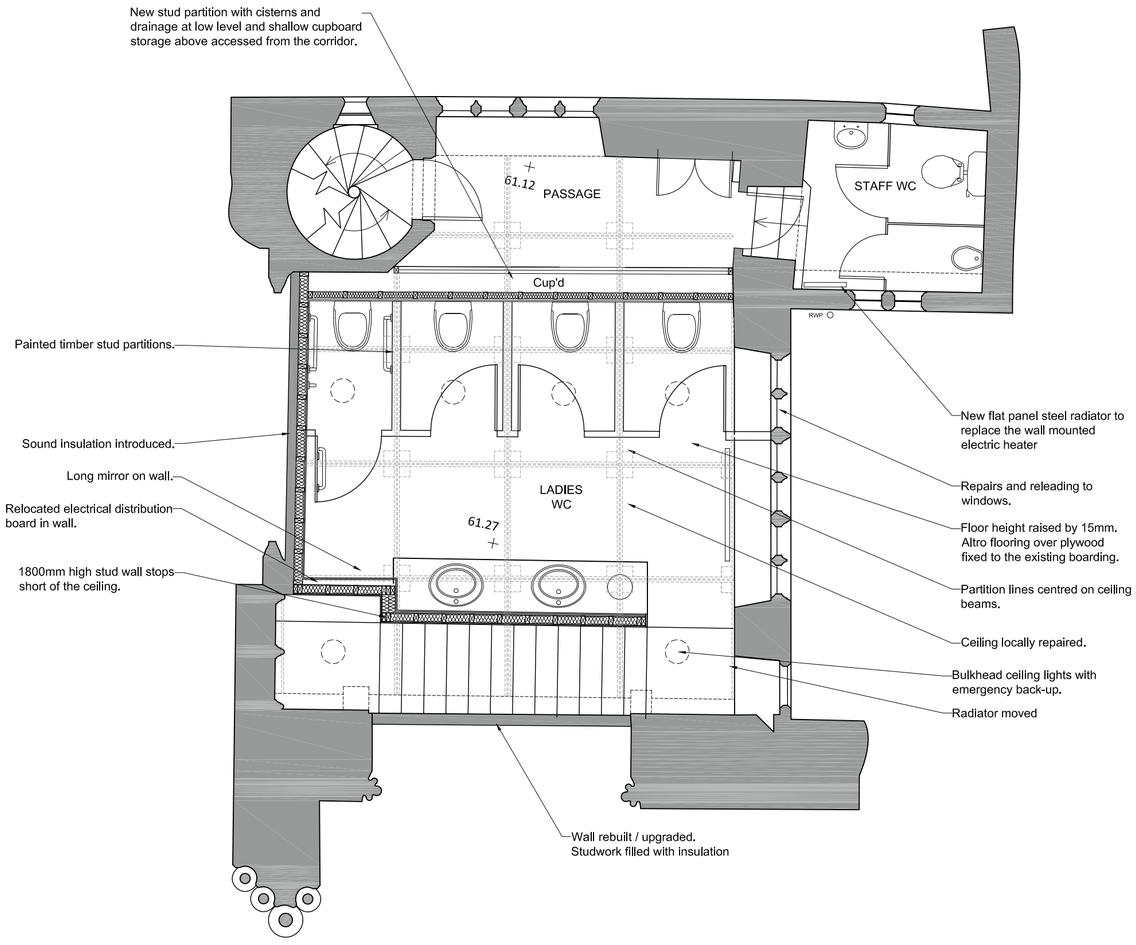

UPPER VESTRY - AS PROPOSED - FIRST FLOOR

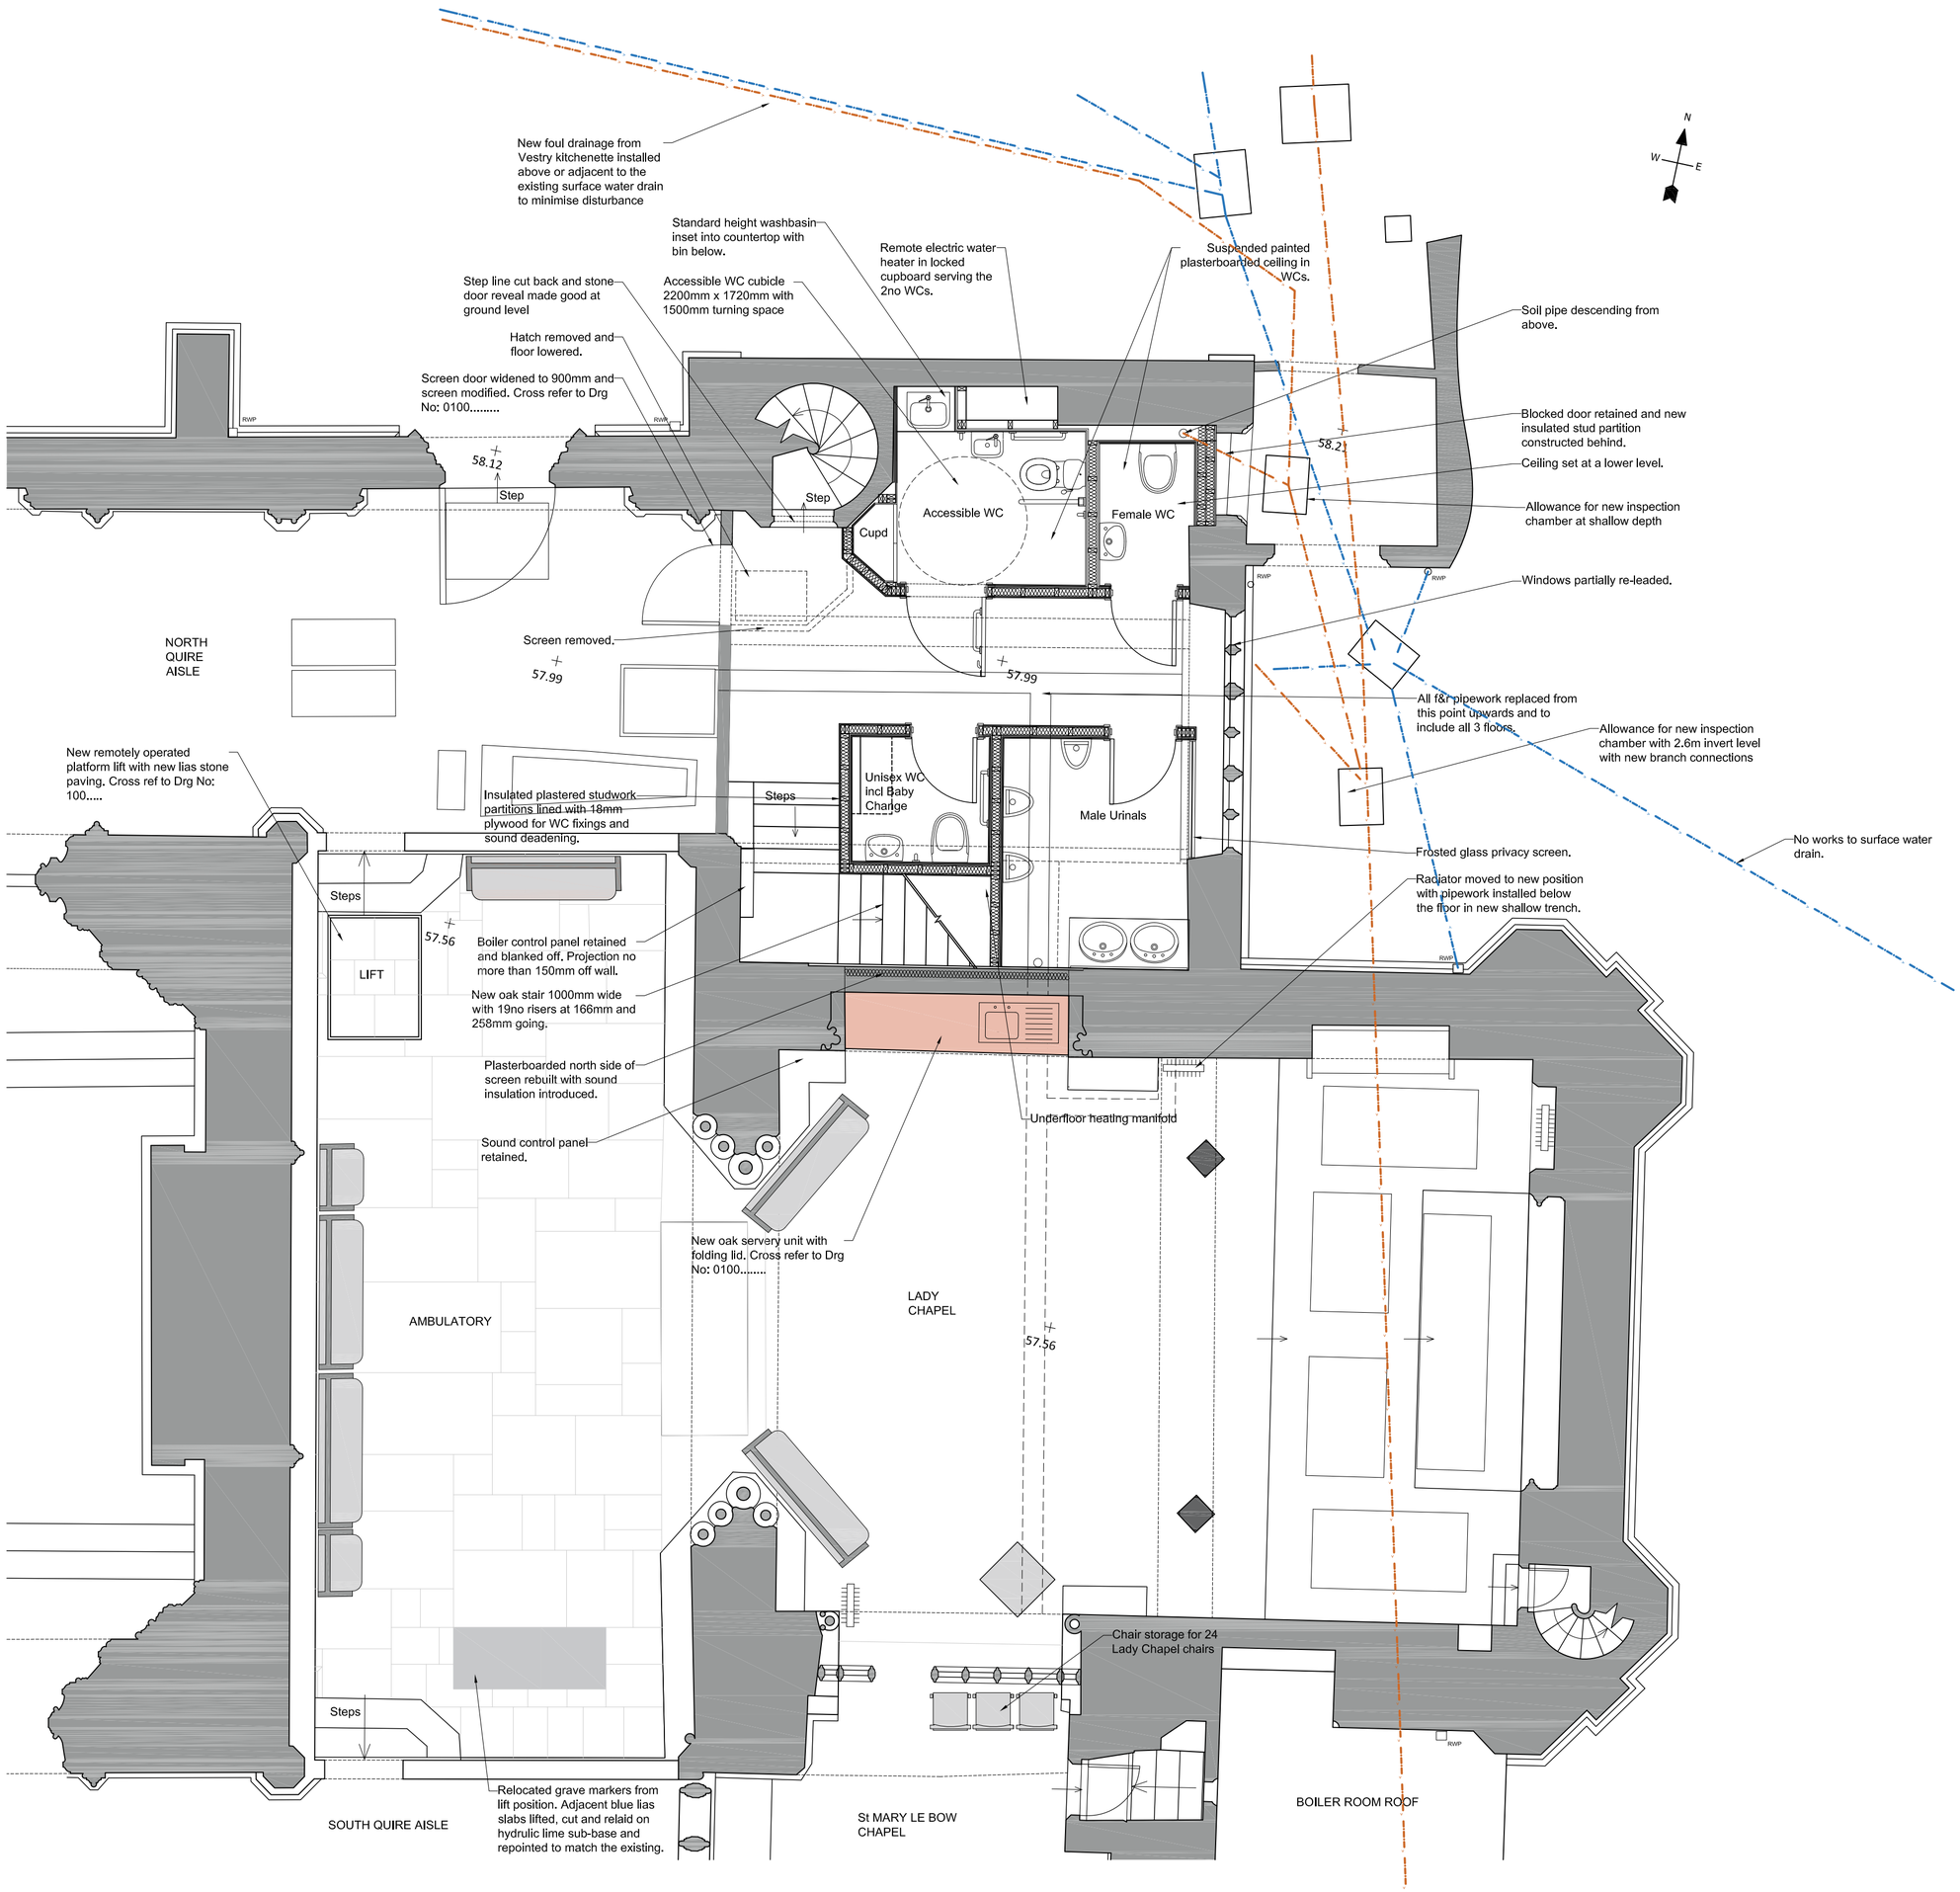

EAST END - AS PROPOSED - GROUND FLOOR

Drawn: MRC	Rev:	Notes: For Faculty
Job No: 0100	Job: SHERBORNE ABBEY WC & Vestry Project	
Drg No: 006	Title: East end - Floor Plan As proposed	
Scale: 1:50 at A1		

This document is copyright and the property of Chantrey Conservation Architects Ltd. Any copies of this drawing made by any method must also include a copy of this legend. ©Chantrey Conservation Architects Ltd